3rd Street - Lower Landing to Lower Level

*Standard Panel = 37.375" x 26.5"
Qty 11

*Straight Panels= 460"
Total - Qty 12 (All Sizes)

Highly Recommend Only Using Straight Panels
Please note all sizes are for the inside panels on the escalators.
Suggested material is Phototex OS
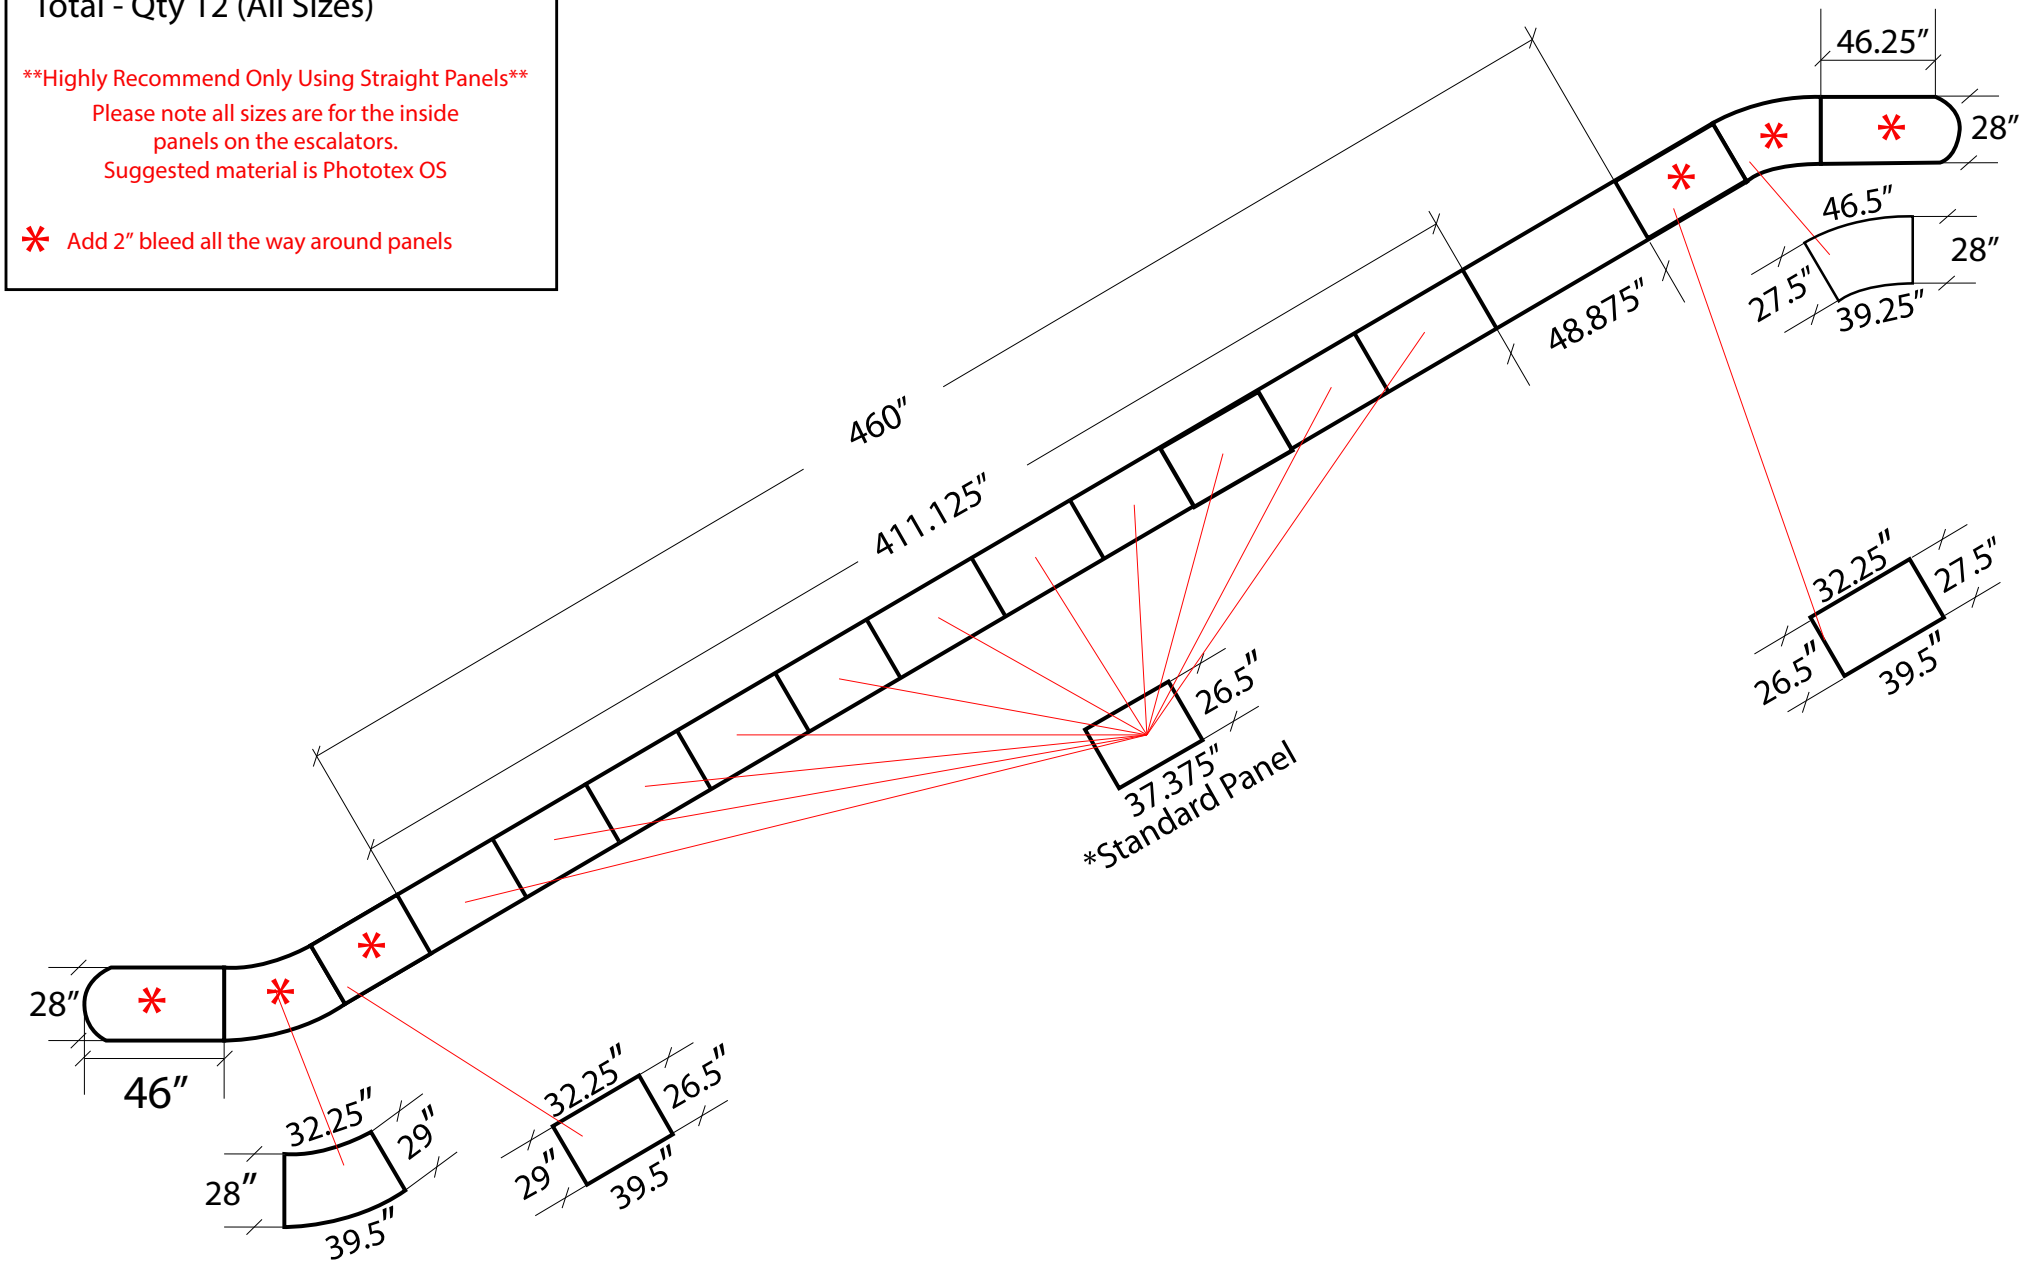
* Add 2" bleed all the way around panels