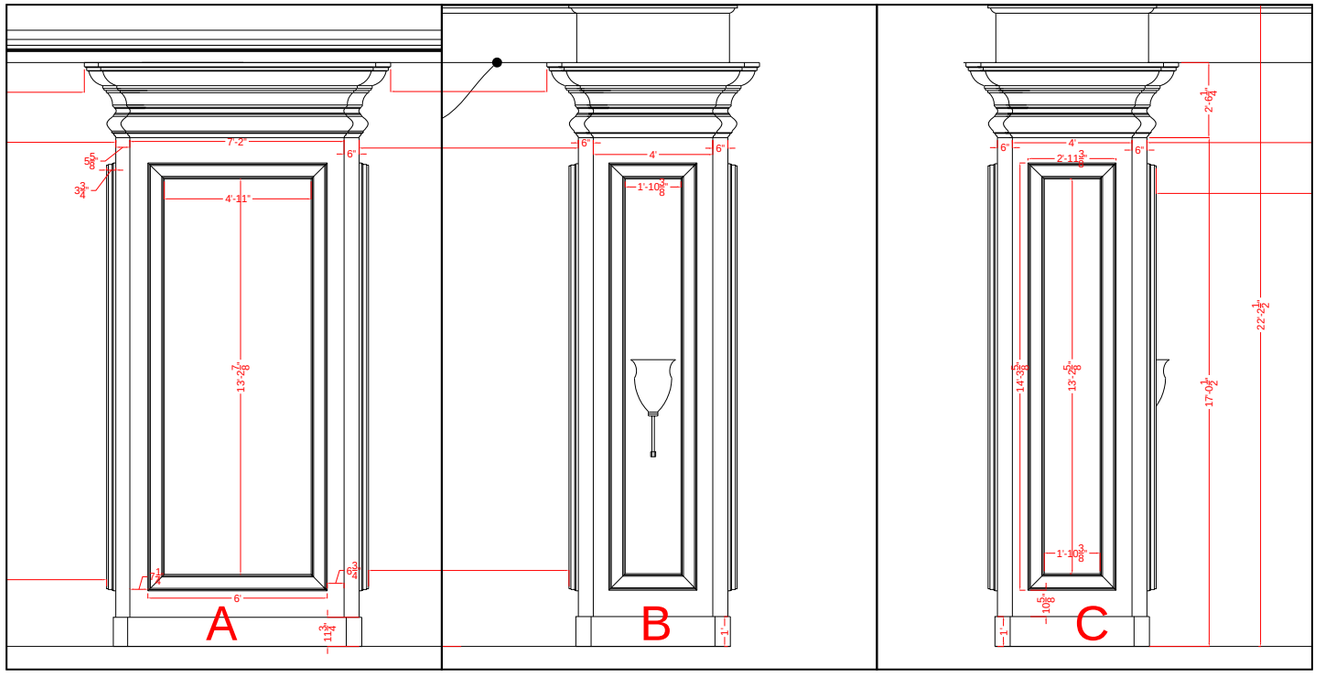

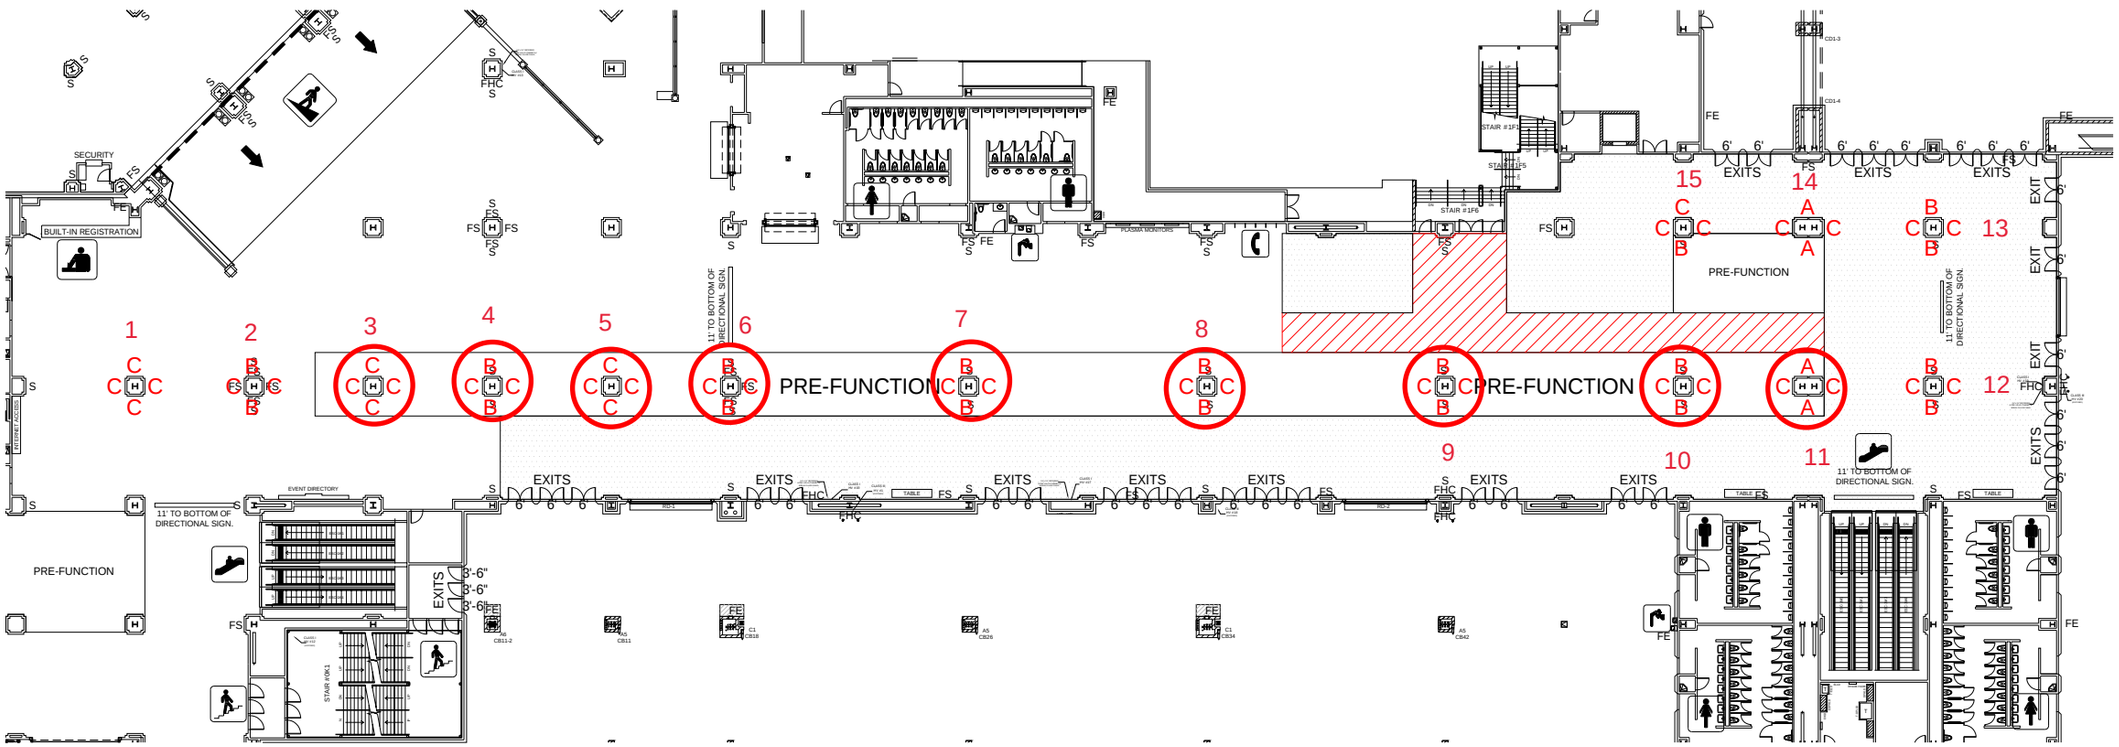

REVISION DATE:
06/11/15 Brianne McDede

BOOTH COUNT

BLDG. LEGEND:

FREEMAN

DRAWING STARTED:
06/11/15 Brianne McDede

FILE PATH:
O:\CAD\X-REF\LAS VEGAS\MANDI
BAY\XREF BLDG_MANDALAY
BAY\OTHER_MANDALAY BAY

DRAWING NAME:
MBCC_Column Detail - L1 - Lobby
Columns.dwg

FACILITY:
FACILITY/HALL NAME

PROJECT NUMBER:
XXX

ACCOUNT EXECUTIVE:

SCALED TO FIT PAGE

DISCLAIMER

EVERY EFFORT HAS BEEN MADE TO ENSURE THE ACCURACY OF ALL INFORMATION CONTAINED ON THIS FLOORPLAN. HOWEVER NO WARRANTIES, EITHER EXPRESSED OR IMPLIED ARE MADE WITH RESPECT TO THIS FLOORPLAN IF THE LOCATION OF BUILDING COLUMNS, UTILITIES OR OTHER ARCHITECTURAL COMPONENTS OF THE FACILITY IS A CONSIDERATION IN THE CONSTRUCTION OR USAGE OF AN EXHIBIT, IT IS THE SOLE RESPONSIBILITY OF THE EXHIBITOR TO PHYSICALLY INSPECT THE FACILITY TO VERIFY ALL DIMENSIONS AND LOCATIONS.

© COPYRIGHT 2007, FREEMAN CO. ALL RIGHTS RESERVED