OCCC: N-S BUILDING | Escalator Glass: *South Hall A Main Entrance*

Graphic Detail

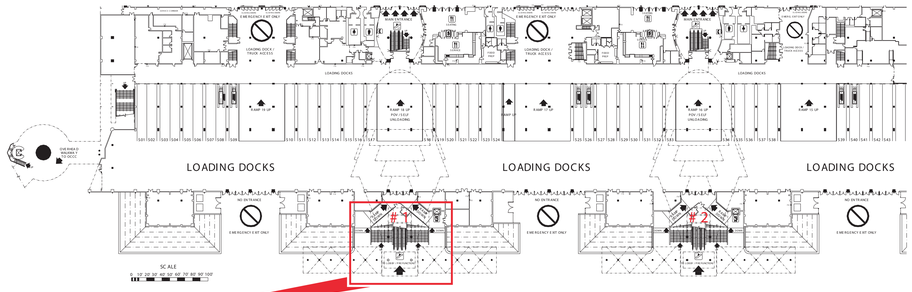

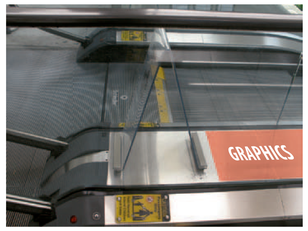

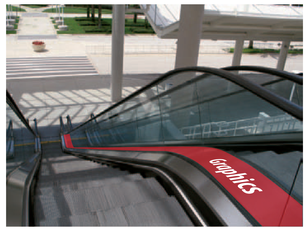

Escalator Runner (between handrails)

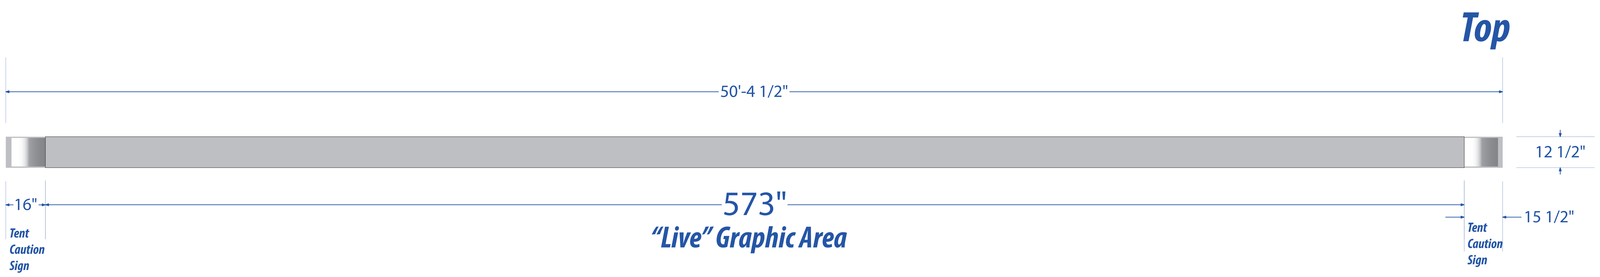

SHOW INFORMATION

Project
Project:

SHW NAME
Show Name:

Show Dates:

Show Location:

Account Executive:

Job Number:

David Jones, Orlando

Designer:

David Jones
Revisions

Designer/Date
Graphic Detail

PRODUCTION NOTES

10%
File Scale

O:\Design\ART\Specifications\
Stair and Escalator Graphics
OCCC_North-South Bldg_ESCglass.ai
File Location / File Name

Fonts

Linked Images

Name of Symbol
Symbols Used

CMYK or PMS

CMYK or PMS

SHOW COLORS

All ideas, designs and arrangements represented by this drawing are considered works of authorship and are owned by Freeman, or one of its affiliates, and may not be copied, reproduced, transmitted, displayed, performed distributed, rented, sublicensed, altered or otherwise used in whole or in part in any manner without the prior written consent of Freeman.

FREEMAN